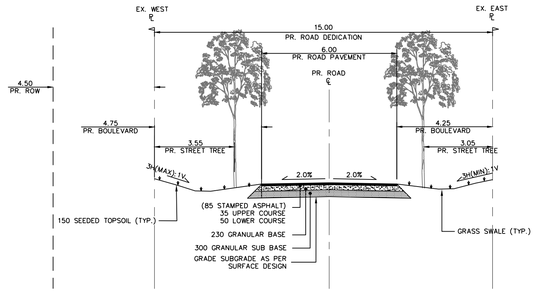

CAVENDISH DRIVE TYPICAL CROSS-SECTION

FOLD DOWN LOCKABLE STEEL BOLLARD
NTS

THIS IS A TYPICAL FOLD DOWN LOCKABLE BOLLARD.
FINAL BOLLARD STYLE MAY NOT MATCH THAT SHOWN.

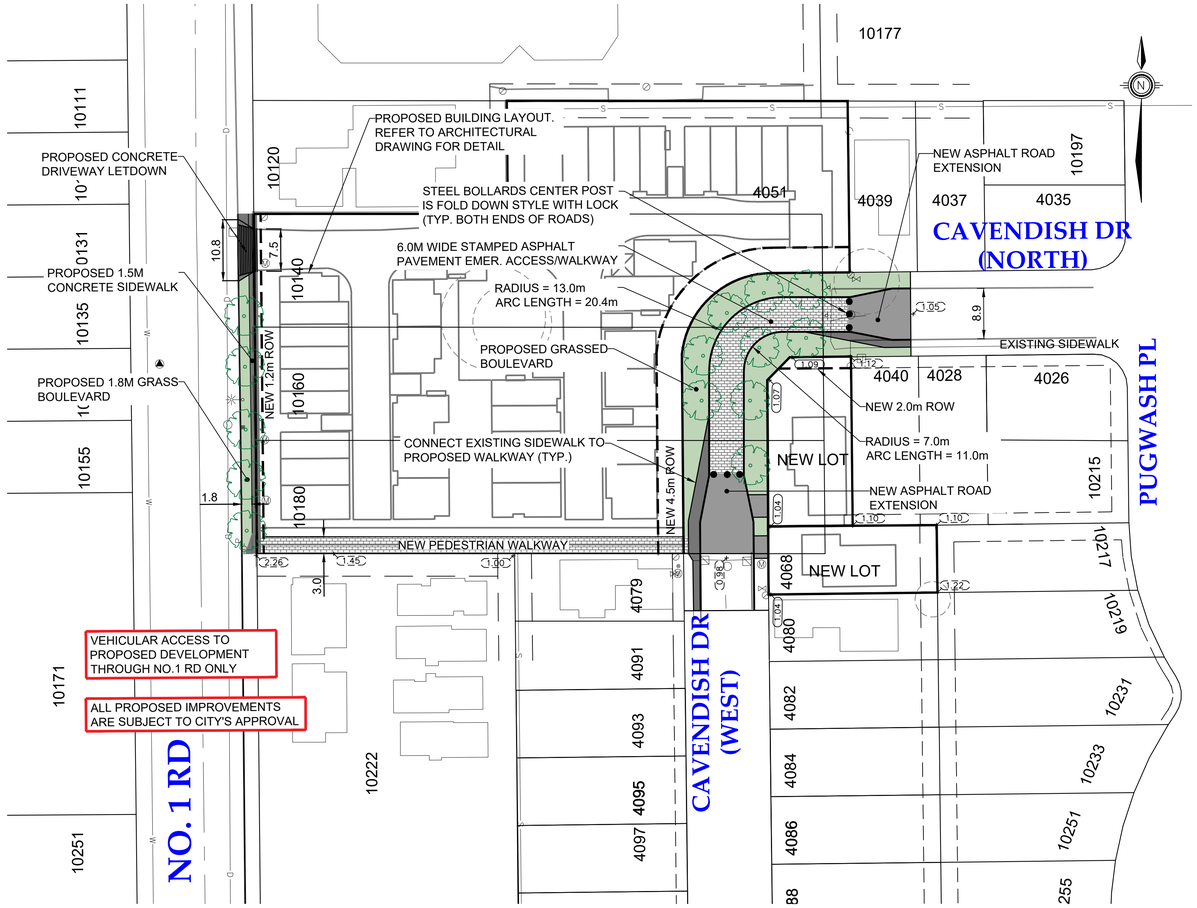

PLAN
SCALE: 1:500

NOTES:

ALL ELEVATIONS ARE TO GEODETIC DATUM AND REFER TO RICHMOND BENCHMARK NUMBER:

---- ----
---- ----

ELEVATION ----

ALL MATERIALS AND CONSTRUCTION TO BE IN ACCORDANCE WITH THE CURRENT 'MASTER MUNICIPAL CONSTRUCTION DOCUMENTS (MMCD)' AND THE CURRENT CITY OF RICHMOND 'SUPPLEMENTARY SPECIFICATIONS AND DETAIL DRAWINGS', UNLESS OTHERWISE NOTED.

CoreConcept CONSULTING LTD.
#220-2639 Viking Way, Richmond, BC, V6V 3B7
www.coreconceptconsulting.com
tel . 604.249.5040
fax . 604.249.5041

BOHAN PROPERTIES

Core Concept Consulting Project No. 17101
DWG. 1 OF 1

REV'N	DATE	BY	CH.	REVISIONS
1.	20 JUN 2019	DRK	DRK	REVISED AS PER CITY AND PUBLIC FEEDBACK
0.	20 JUN 2018	DL	DRK	ISSUE FOR PUBLIC INFORMATION MEETING

20 JUN 2019

City of Richmond
6911 No. 3 ROAD RICHMOND B.C. V6Y 2C1

TITLE:
PRELIMINARY ROAD LAYOUT
10140–10180 NO. 1 ROAD
CITY FILE : ----

DESIGN: DL		
DRAWN: DL	DWG. No.: .	
CHECKED: DRK	SCALE: 1 : 500	DATE: JUN 2018
ENGINEER: RF	SEC. No.: 35-4-7	SHT No.: 1 OF 1